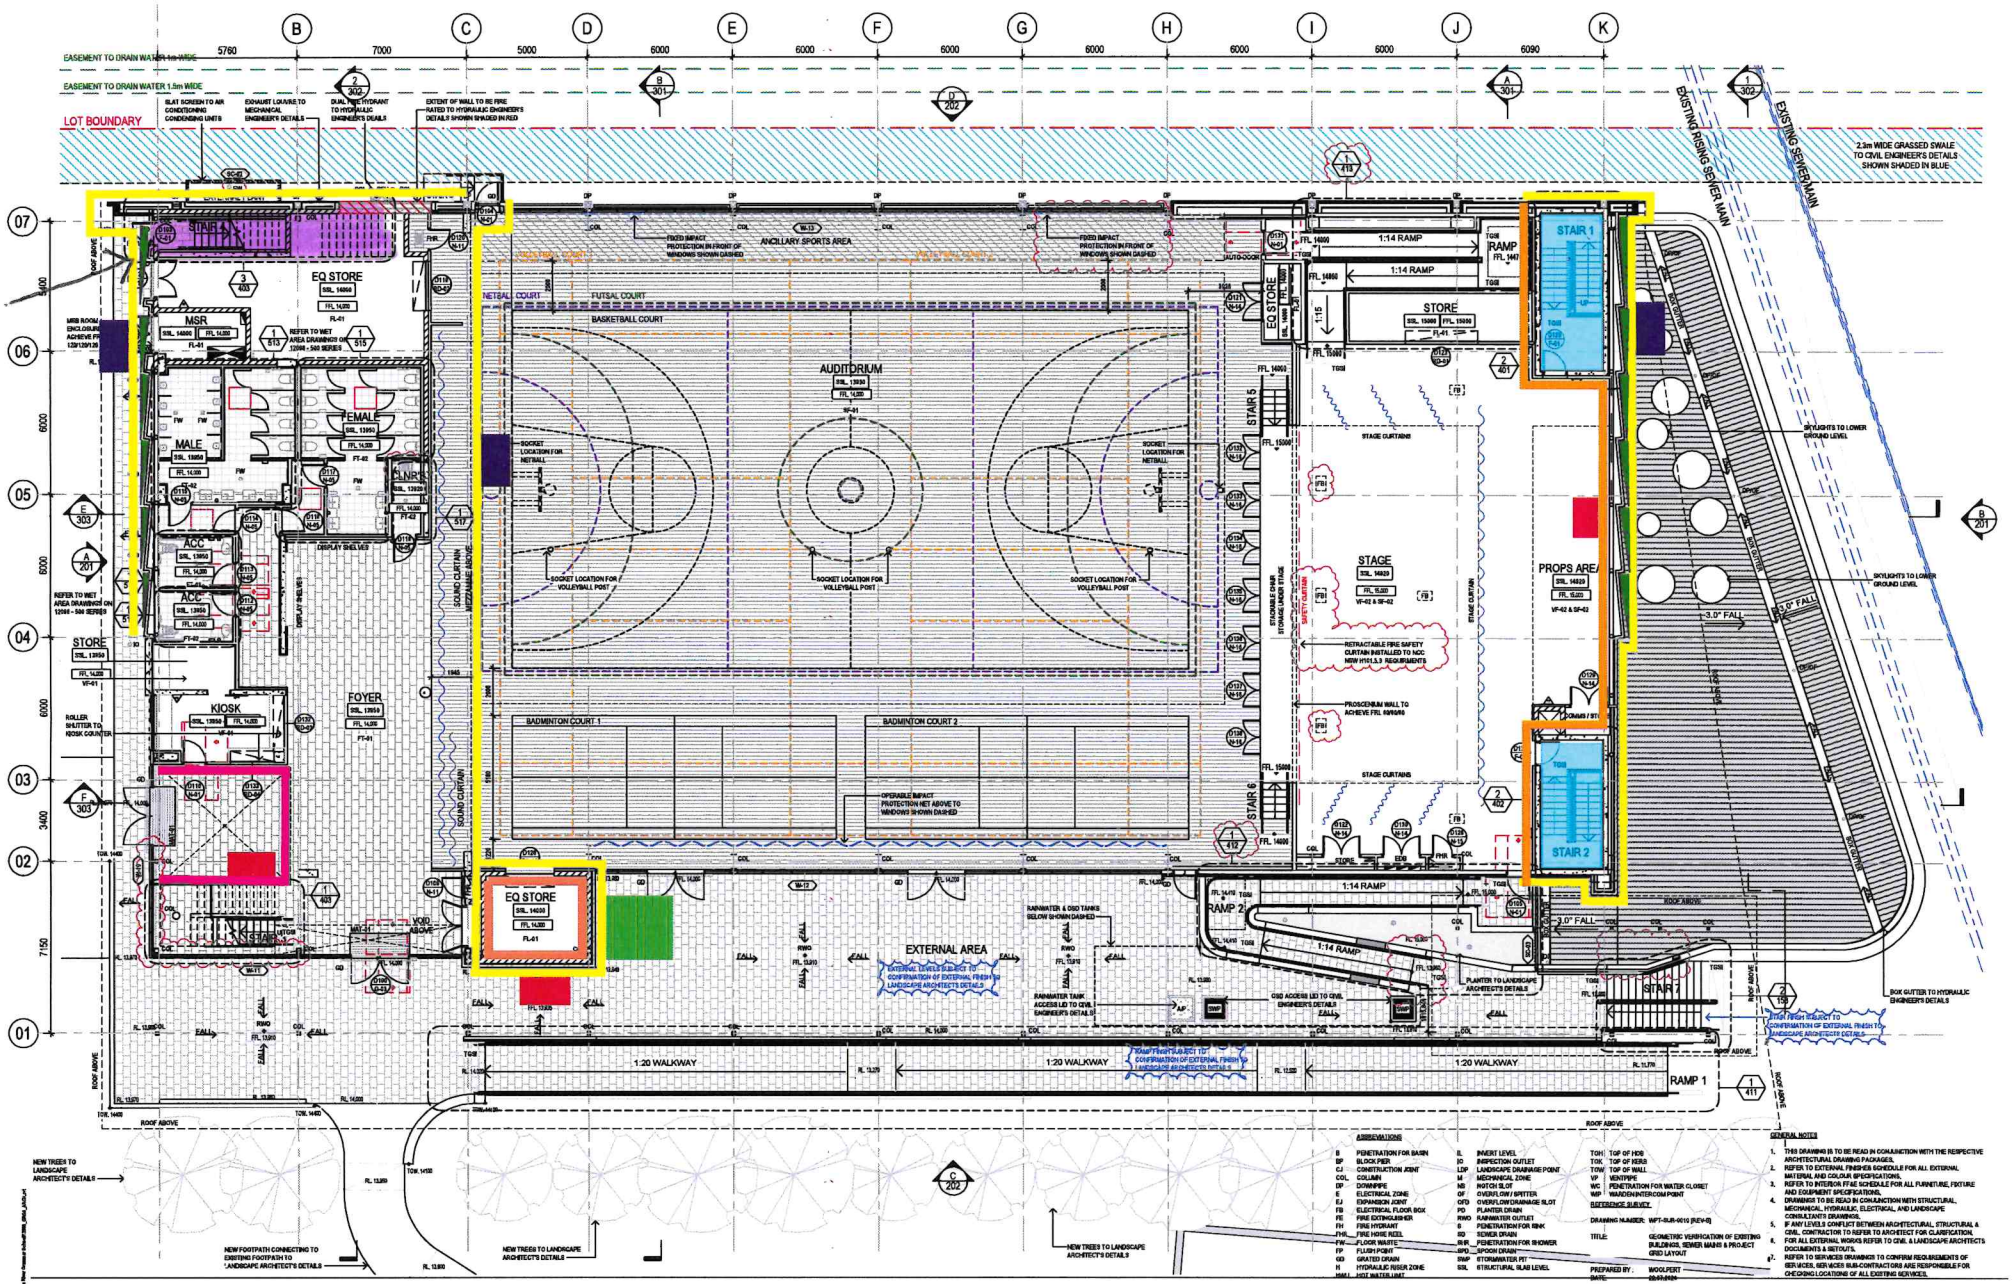

NEW TREES TO LANDSCAPE ARCHITECT'S DETAILS

NEW FOOTPATH CONNECTING TO EXISTING FOOTPATH TO LANDSCAPE ARCHITECT'S DETAILS

NEW TREES TO LANDSCAPE ARCHITECT'S DETAILS

NEW TREES TO LANDSCAPE ARCHITECT'S DETAILS

ABBREVIATIONS

B	PENETRATION FOR BASIN	IL	INVERT LEVEL
BP	BLOCK PIER	IO	INSPECTION OUTLET
CJ	CONSTRUCTION JOINT	LDP	LANDSCAPE DRAINAGE POINT
COL	COLUMN	M	MECHANICAL ZONE
DP	DOWNPIPE	NS	NOTCH SLOT
E	ELECTRICAL ZONE	OF	OVERFLOW / SPITTER
EJ	EXPANSION JOINT	OFD	OVERFLOW DRAINAGE SLOT
FB	ELECTRICAL FLOOR BOX	PO	PLANTER DRAIN
FE	FIRE EXTINGUISHER	RWO	RAINWATER OUTLET
FH	FIRE HYDRANT	S	PENETRATION FOR SINK
FHR	FIRE HOSE REEL	SD	SCHED DRAIN
FW	FLOOR WASTE	SHR	PENETRATION FOR SHOWER
FP	FLUSH POINT	SPD	SPOON DRAIN
GD	GRATED DRAIN	SWP	STORMWATER PIT
H	HYDRAULIC RISER ZONE	SSL	STRUCTURAL SLAB LEVEL
HWL	HOT WATER LIMIT		

TGH	TOP OF HOB
TOK	TOP OF KERB
TOW	TOP OF WALL
VP	VENTPIPE
WC	PENETRATION FOR WATER CLOSET
WP	WANDDHINTERCOM POINT

REFERENCE SURVEY

DRAWING NUMBER: WPT-SUR-0010 [REV-0]

TITLE: GEOMETRIC VERIFICATION OF EXISTING BUILDINGS, SEWER MAINS & PROJECT GRID LAYOUT

PREPARED BY: WOOLPERT

DATE: 03-11-2021

GENERAL NOTES

1. THIS DRAWING IS TO BE READ IN CONJUNCTION WITH THE RESPECTIVE ARCHITECTURAL DRAWING PACKAGES.
2. REFER TO EXTERNAL FINISHES SCHEDULE FOR ALL EXTERNAL MATERIAL AND COLOUR SPECIFICATIONS.
3. REFER TO INTERIOR FF&E SCHEDULE FOR ALL FURNITURE, FIXTURE AND EQUIPMENT SPECIFICATIONS.
4. DRAWINGS TO BE READ IN CONJUNCTION WITH STRUCTURAL, MECHANICAL, HYDRAULIC, ELECTRICAL, AND LANDSCAPE CONSULTANTS' DRAWINGS.
5. IF ANY LEVELS CONFLICT BETWEEN ARCHITECTURAL, STRUCTURAL & CIVIL, CONTRACTOR TO REFER TO ARCHITECT FOR CLARIFICATION.
6. FOR ALL EXTERNAL WORKS REFER TO CIVIL & LANDSCAPE ARCHITECTS DOCUMENTS & SETOUTS.
7. REFER TO SERVICES DRAWINGS TO CONFIRM REQUIREMENTS OF SERVICES. SUBCONTRACTORS ARE RESPONSIBLE FOR CHECKING LOCATIONS OF ALL EXISTING SERVICES.

GEORGES RIVER GRAMMAR

Issue	Description	Date
A	ISSUED FOR CONSTRUCTION	03.12.2020
B	ISSUED FOR COORDINATION	08.11.2020
C	ISSUED FOR COORDINATION	23.10.2020
D	ISSUED FOR COORDINATION	09.10.2020
E	ISSUED FOR COORDINATION	23.09.2020
F	ISSUED FOR COORDINATION	12.08.20

Builder and/or subcontractors shall verify all project dimensions before commencing on site work or shop fabrication. Figured dimensions shall take precedence over scaled dimensions. This drawing is copyright and cannot be reproduced in whole or in part or by any means without the written permission of Nettleton Tribe Partnership Pty Ltd.

FOR CONSTRUCTION

Builder

ARNHEIM CONSTRUCTIONS

Project Name

GEORGES RIVER GRAMMER SCHOOL - MULTI PURPOSE HALL

Project Address

53 GEORGES CRESCENT
GEORGES HALL NSW 2198

Key Plan

Drawing Title: **UPPER GROUND FLOOR PLAN**

Author	Checked	Sheet Size	Scale
JT/BK	DP	A1	1:100

Drawing Number: **12098_112**

Issue: **A**

nettletontribe

nettleton tribe partnership pty ltd ABN 58 161 643 122
117 Willoughby Road, Crows Nest, NSW 2065
t +61 2 9431 6431
e: sydney@nettletontribe.com.au w: nettletontribe.com.au